4/19/2024 2:42 PM
HRC_OLW.ctb

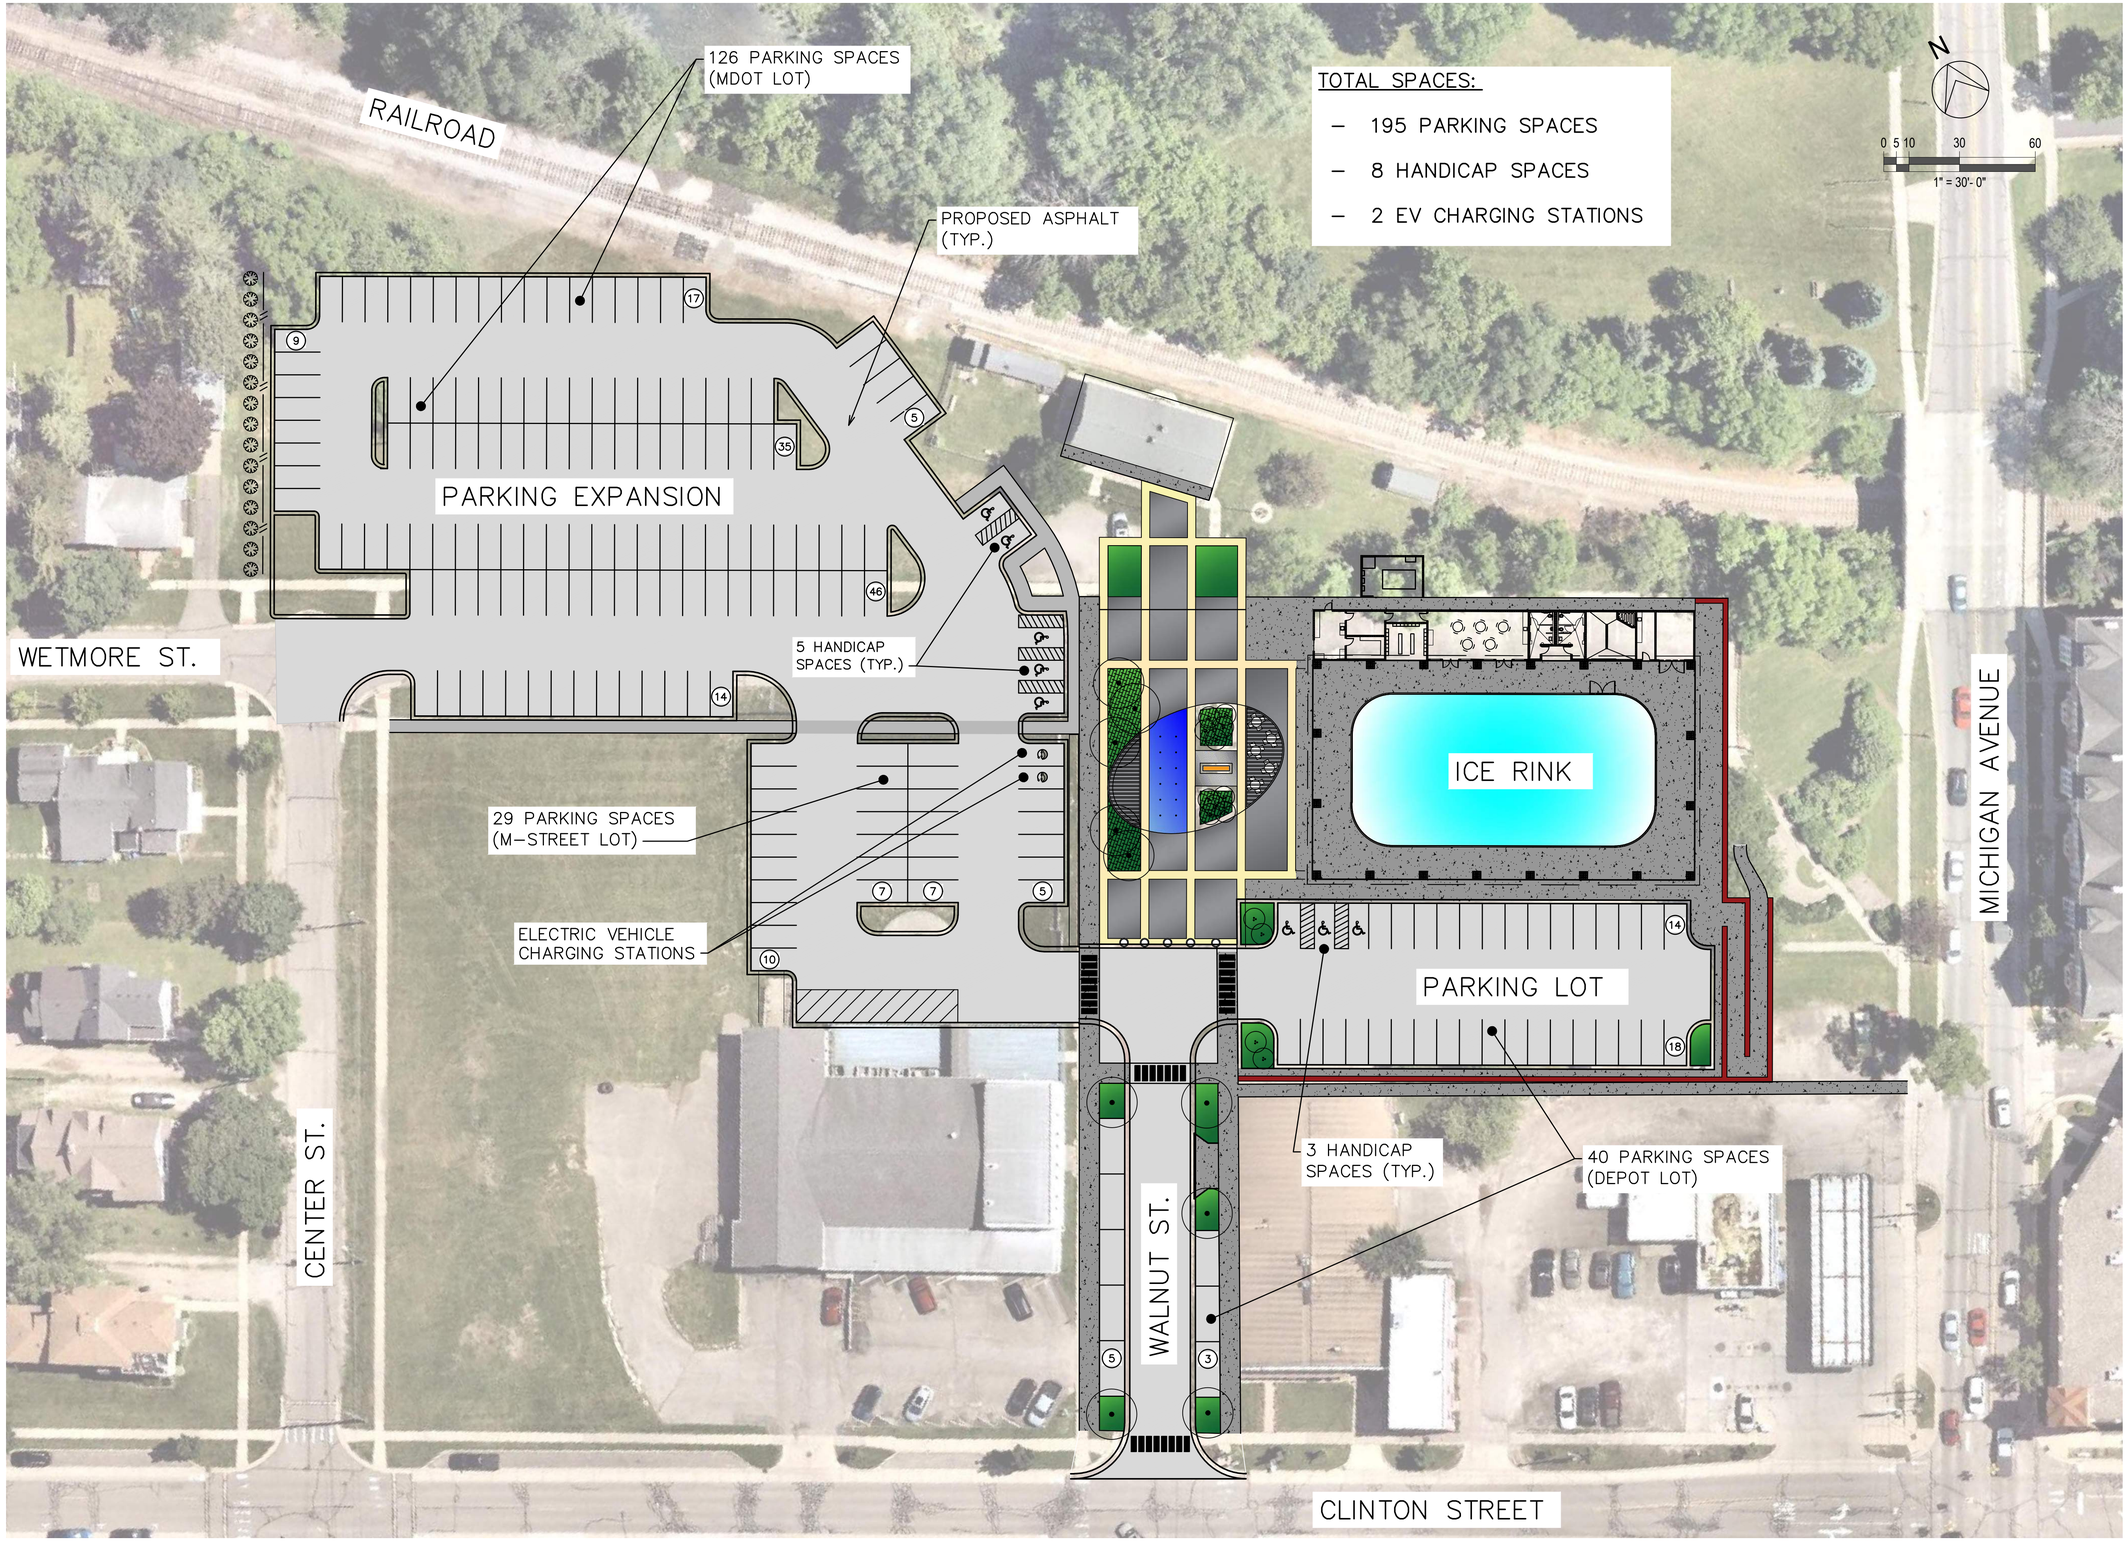

HUBBELL, ROTH & CLARK, INC
CONSULTING ENGINEERS SINCE 1915
555 HULET DRIVE
BLOOMFIELD HILLS, MICH.
P.O. BOX 824
48303 - 0824
PHONE: (248) 454-6300
FAX (1st. Floor): (248) 454-6312
FAX (2nd. Floor): (248) 454-6359
WEB SITE: www.hrcengr.com

DATE	ADDITIONS AND/OR REVISIONS
DESIGNED	DMJ
DRAWN	DMJ
CHECKED	
APPROVED	

CITY OF HOWELL

DEPOT PARKING LOT IMPROVEMENTS

HRC JOB NO.	SCALE
20240167	
DATE	SHEET NO.
April 2024	E2 OF

W:\202401\20240167\C\Sheets\Ext_ParkingA_Master.dwg
James, David
ORIGINAL PLOT SIZE: ANSI FULL BLEED D (34.00 X 22.00 INCHES)
© 2024 Hubbell, Roth & Clark, Inc. All Rights Reserved